Construction

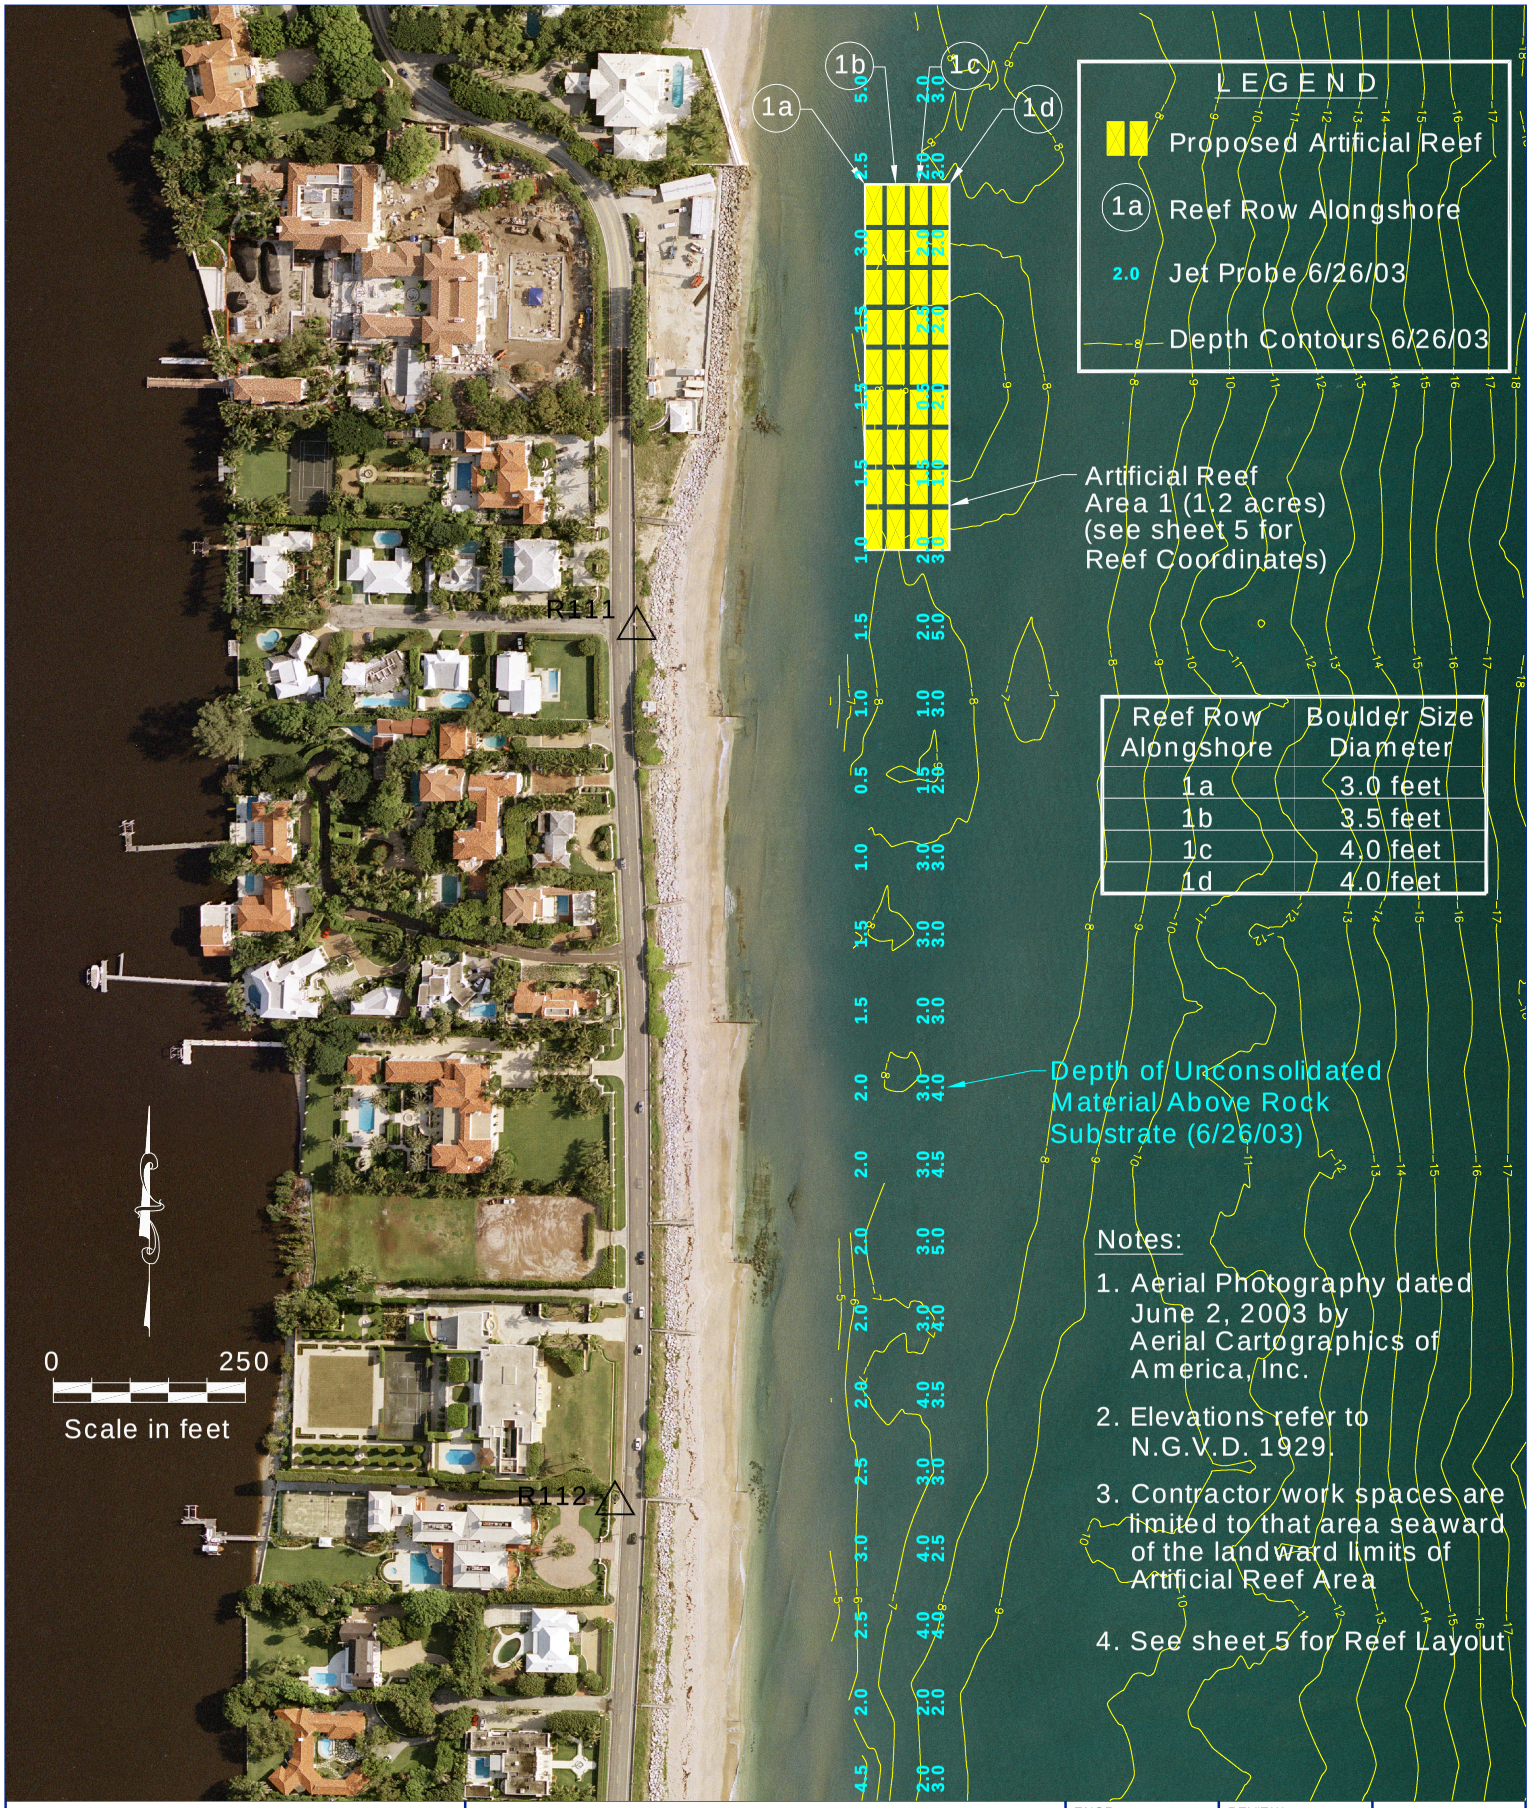

Reef Row Alongshore	Boulder Size Diameter
1a	3.0 feet
1b	3.5 feet
1c	4.0 feet
1d	4.0 feet

Notes:

1. Aerial Photography dated June 2, 2003 by Aerial Cartographics of America, Inc.
2. Elevations refer to N.G.V.D. 1929.
3. Contractor work spaces are limited to that area seaward of the landward limits of Artificial Reef Area
4. See sheet 5 for Reef Layout

COASTAL TECH
Certificate of Authorization Number: 00004195
3625 20th Street, Vero Beach, Florida 32960
VERO · SARASOTA · MELBOURNE · AUSTIN

Plan View

Proposed Depth Probes

Town of Palm Beach

ENGR	REVIEW	SHEET
MPW	CT	3 OF 7 SHEETS
LAST REVISION	DATE	JOB NO.
7/08/03	3/14/03	93715