Construction

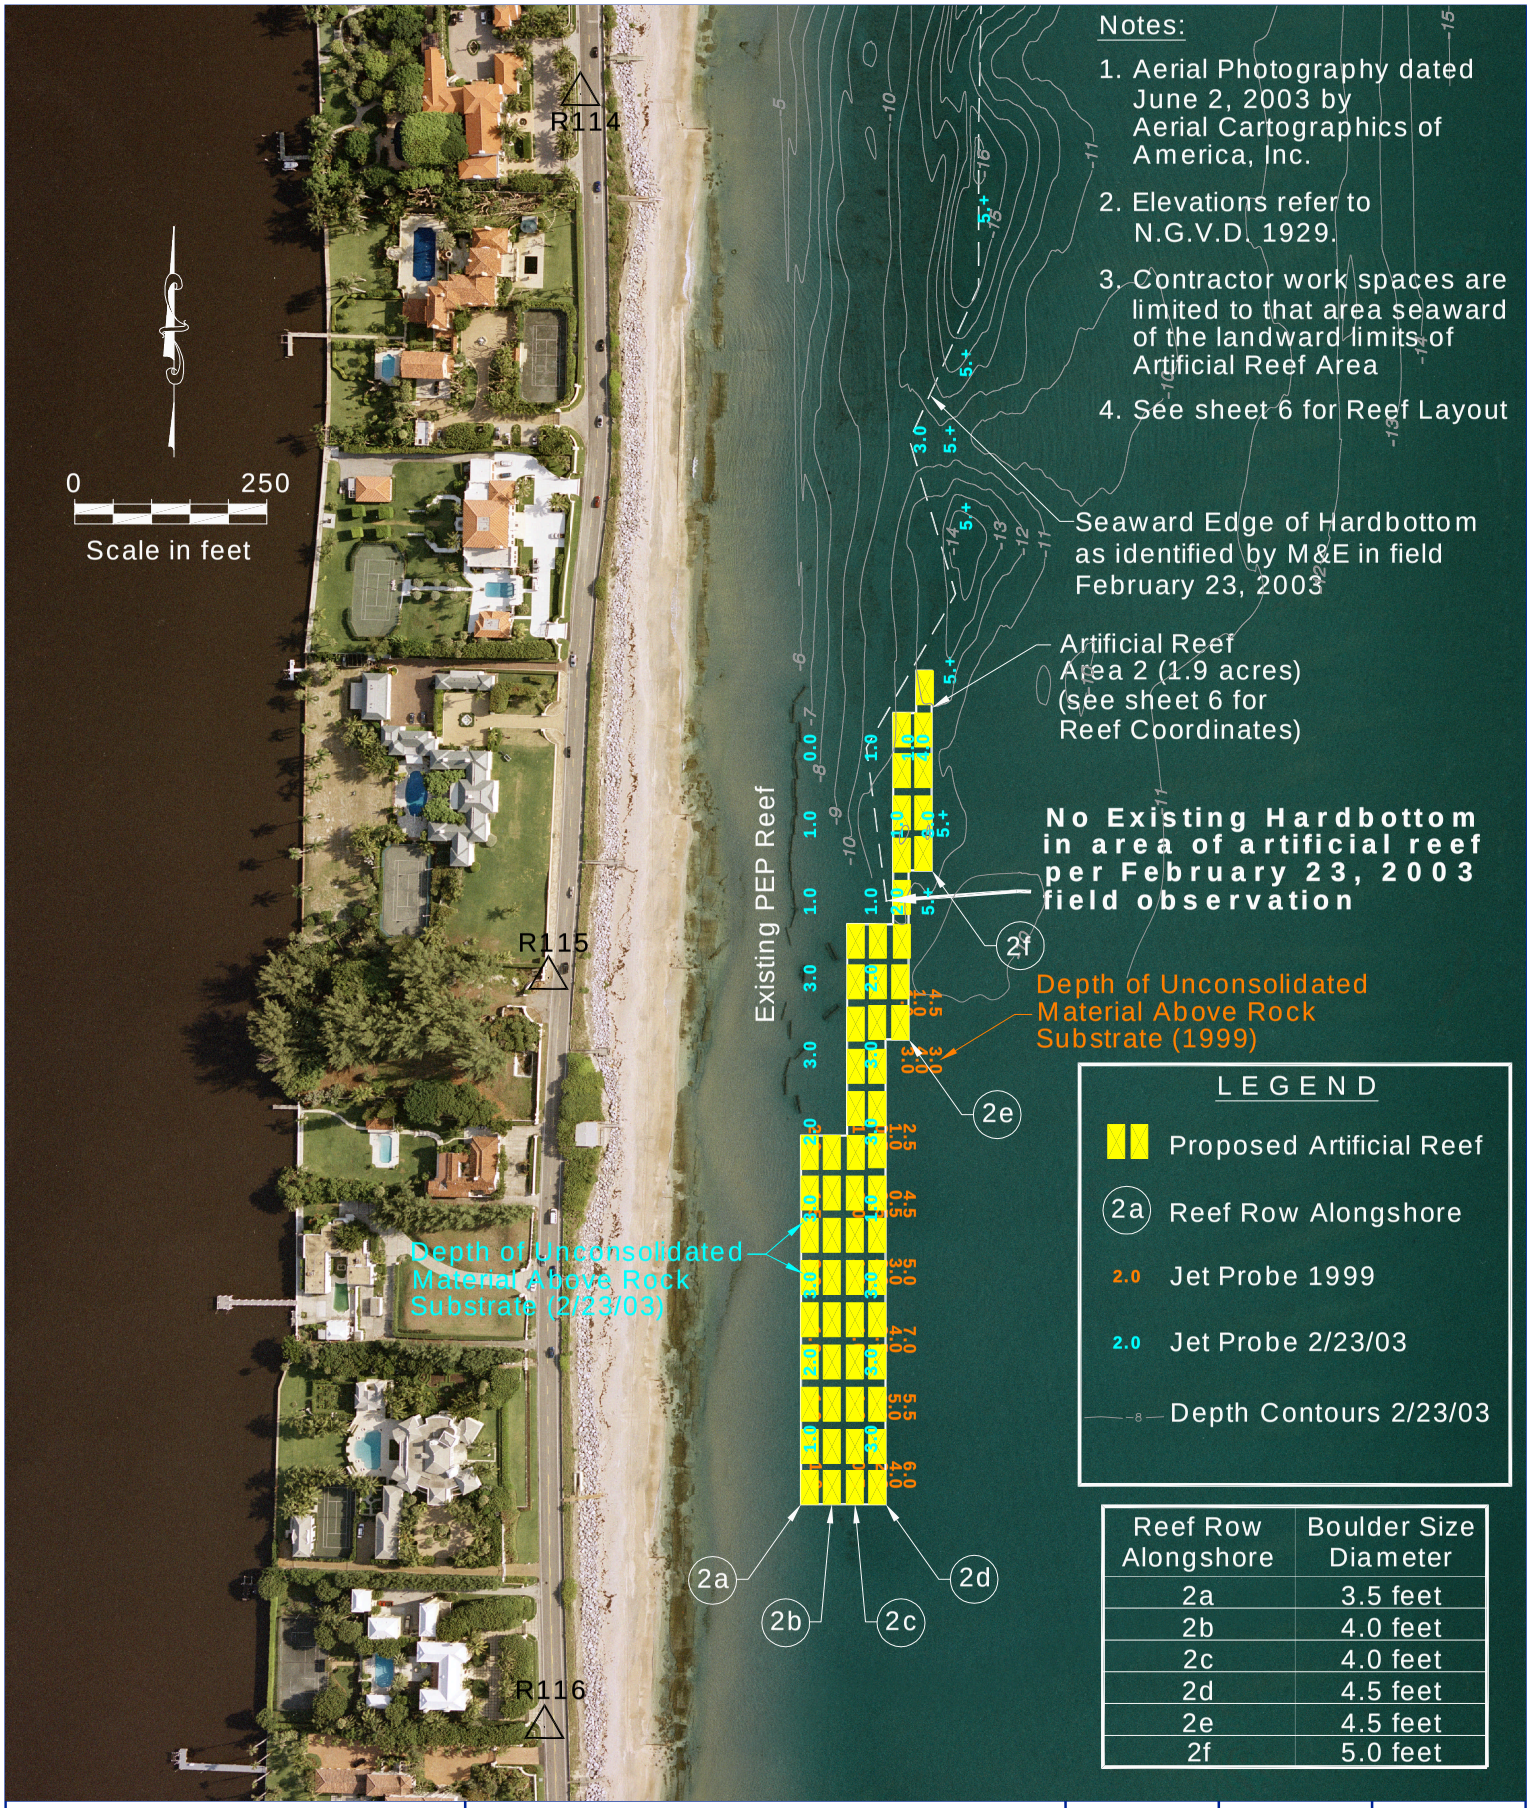

Reef Row Alongshore	Boulder Size Diameter
2a	3.5 feet
2b	4.0 feet
2c	4.0 feet
2d	4.5 feet
2e	4.5 feet
2f	5.0 feet

COASTAL TECH
Certificate of Authorization Number: 00004195
3625 20th Street, Vero Beach, Florida 32960
VERO · SARASOTA · MELBOURNE · AUSTIN

Plan View
Proposed Artificial Reef
Town of Palm Beach

ENGR	REVIEW	SHEET 4 OF 7 SHEETS
MPW	CT	
LAST REVISION	DATE	JOB NO.
7/08/03	3/14/03	93715