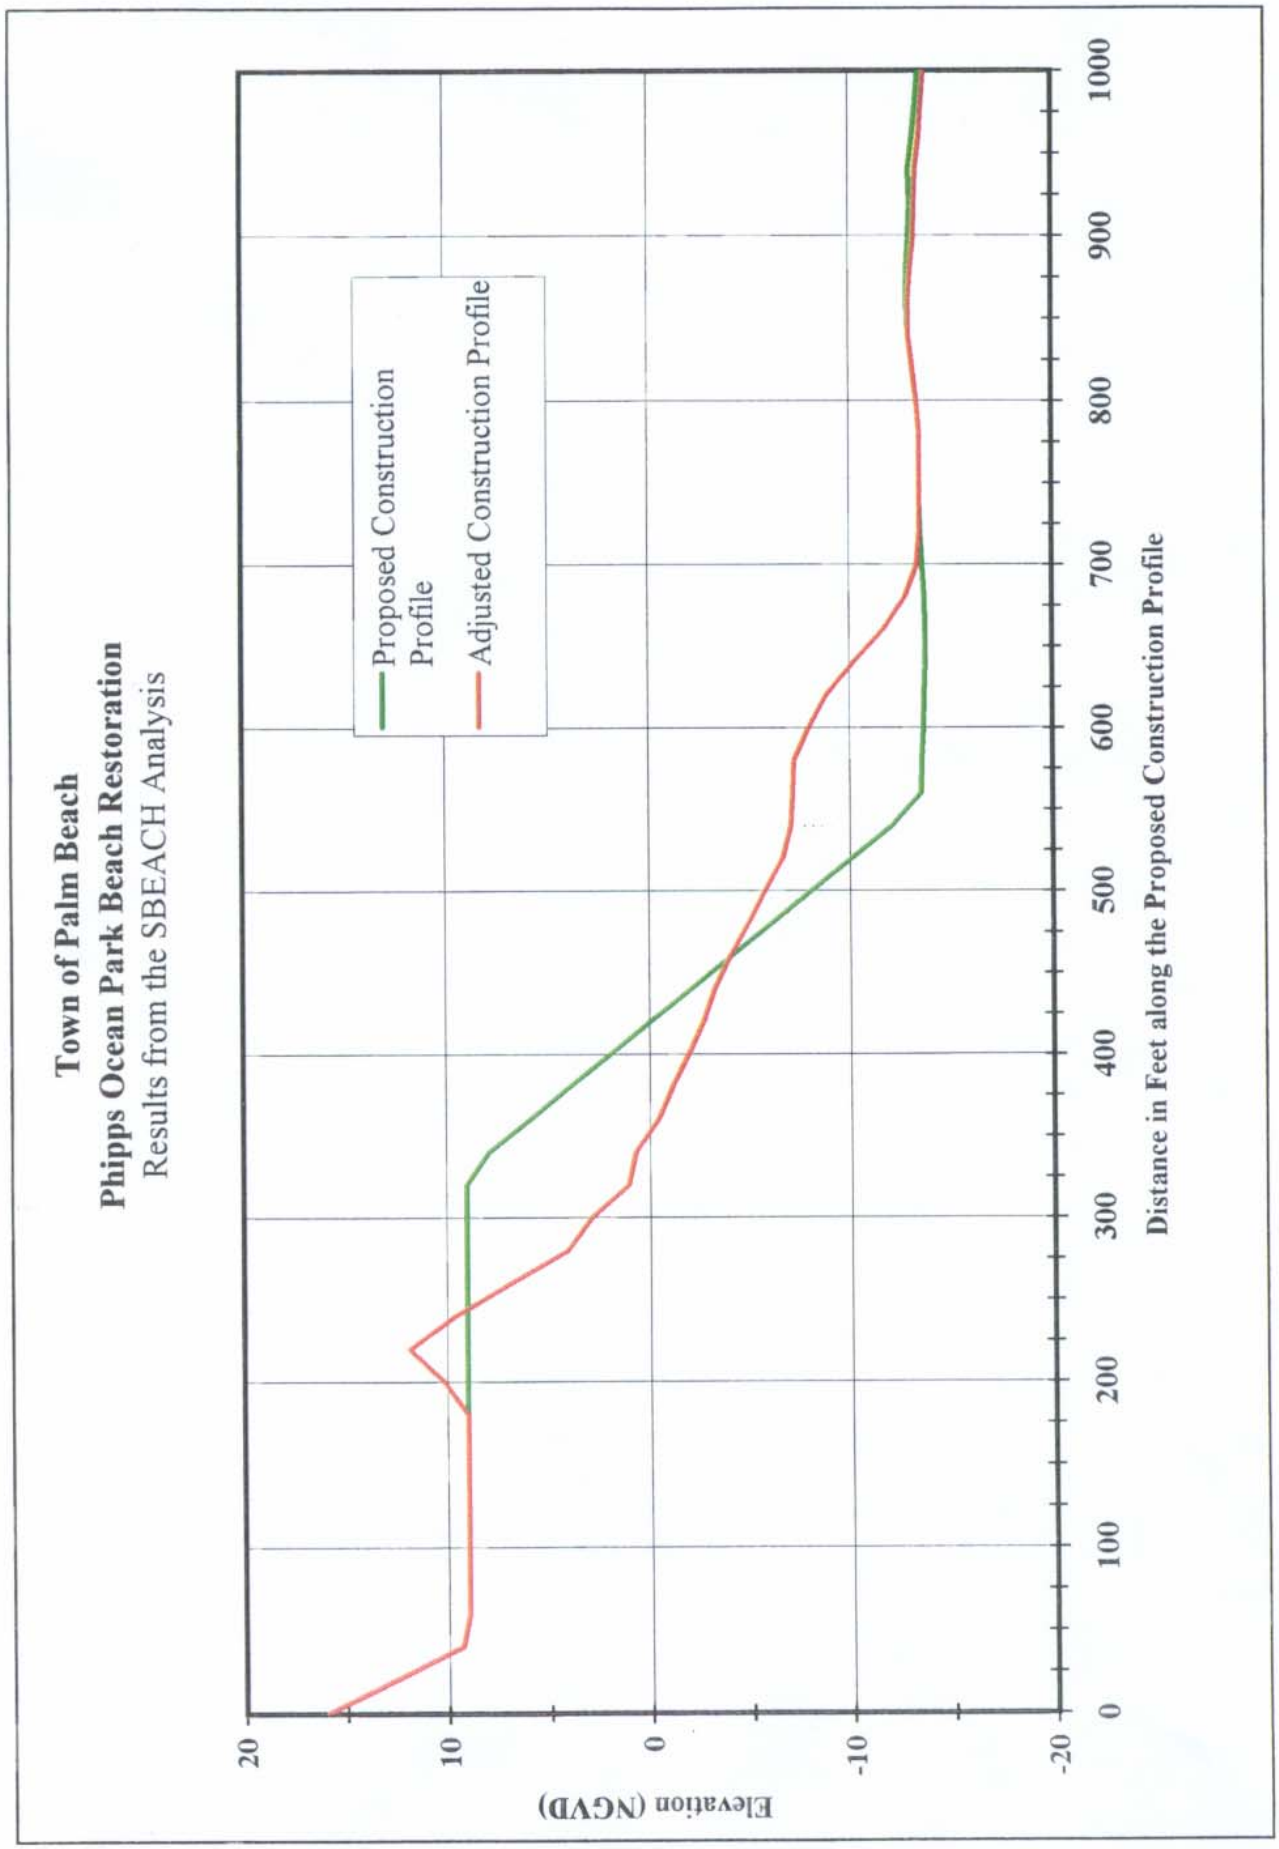
Town of Palm Beach
Phipps Ocean Park Beach Restoration
Results from the SBEACH Analysis
Proposed Construction Profile
Adjusted Construction Profile
Elevation (NGVD)
20
10
0
-10
-20
0
100
200
300
400
500
600
700
800
900
1000
Distance in Feet along the Proposed Construction Profile

Figure 10