Sheet–1

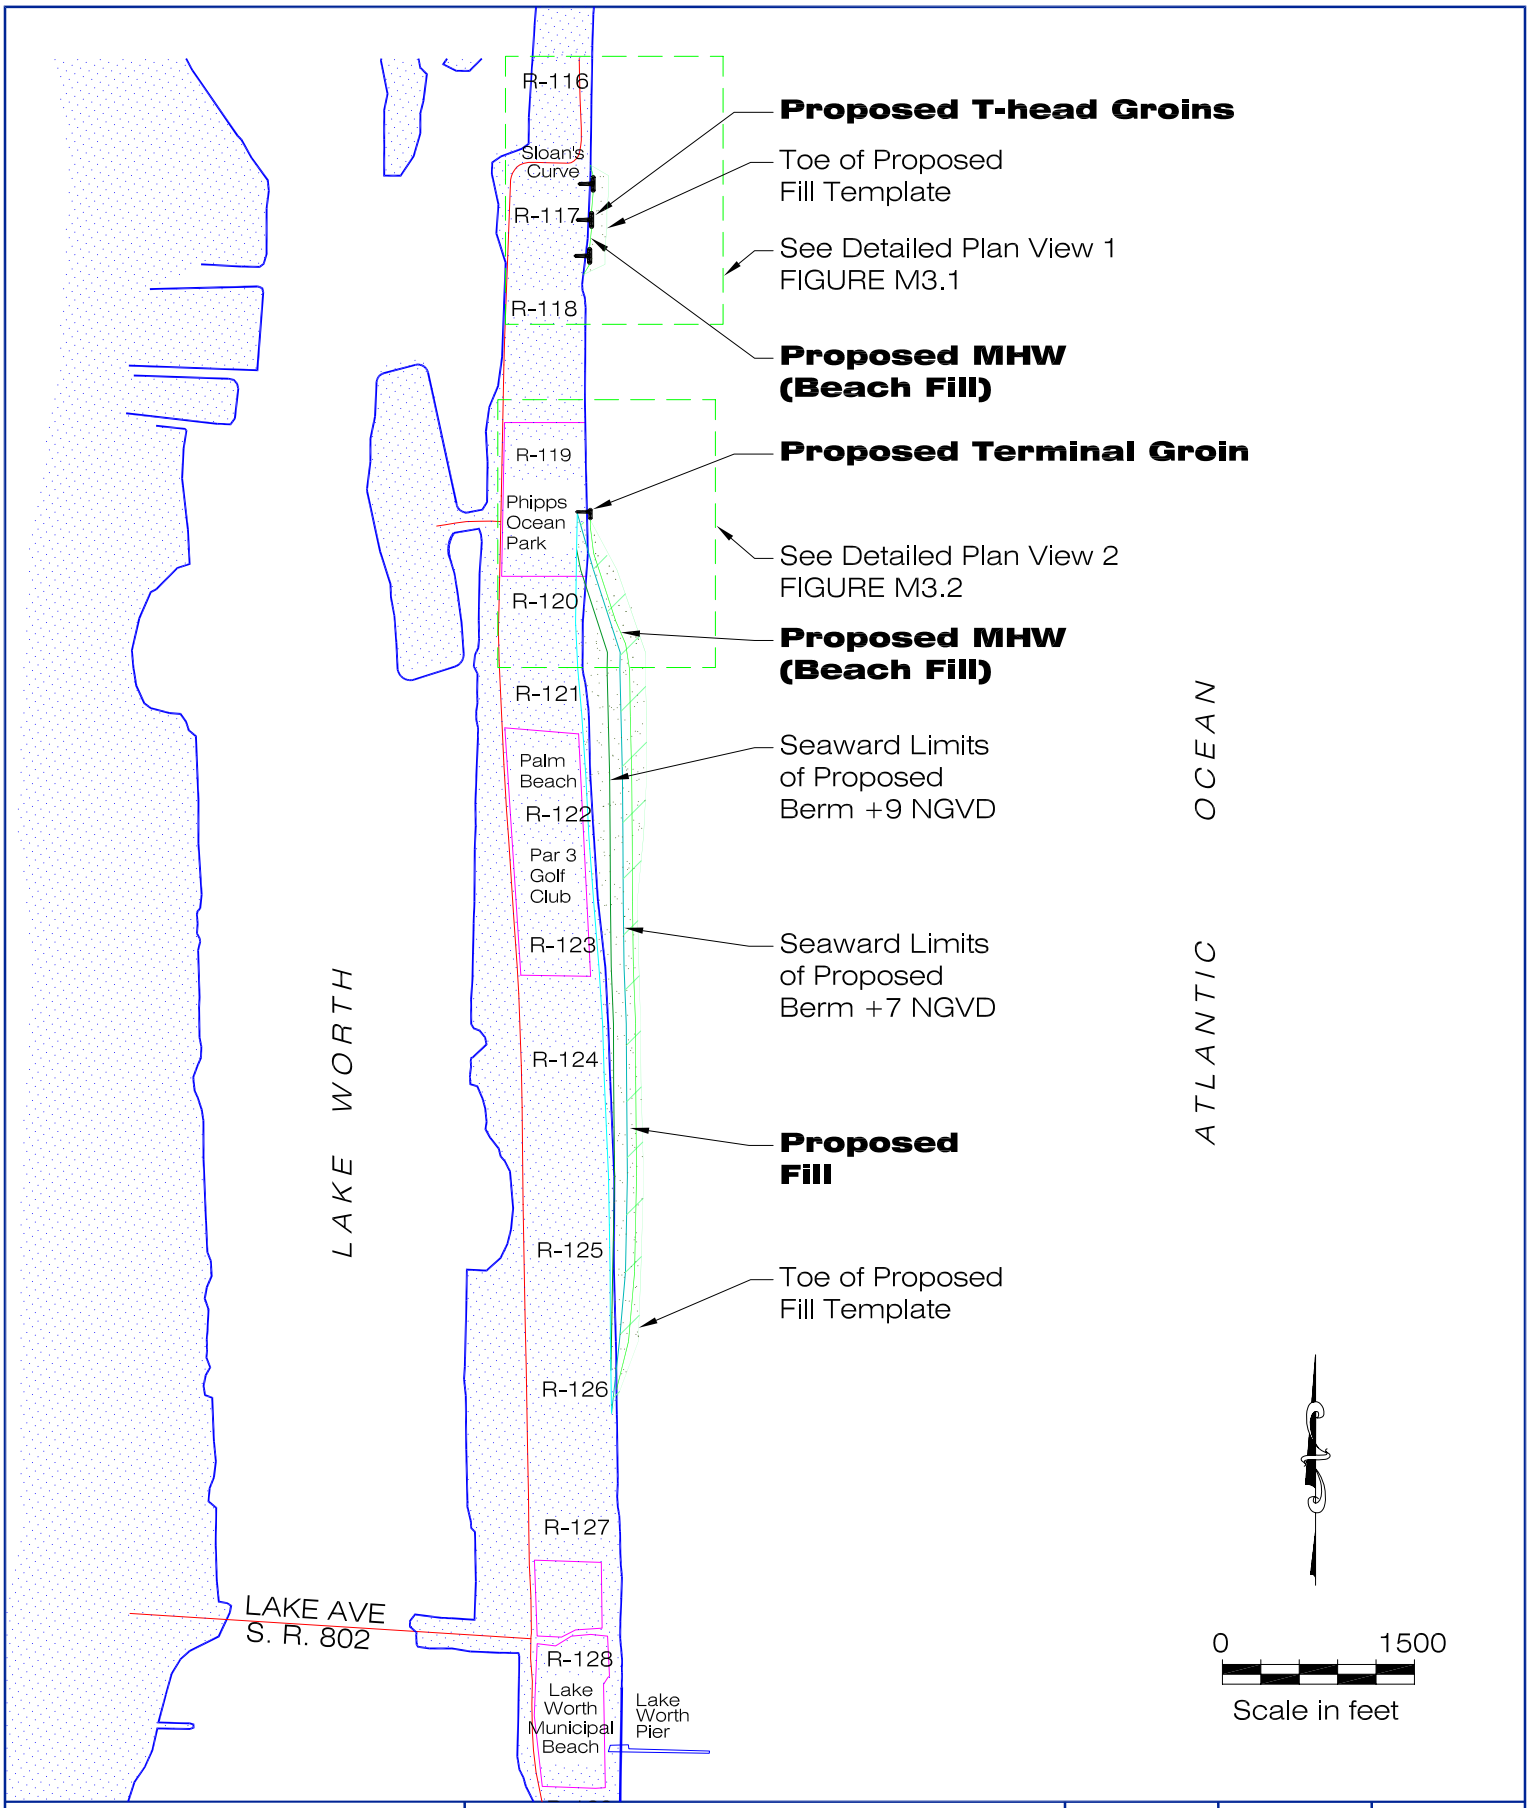

COASTAL TECH	Plan View	ENGR	REVIEW	FIGURE
Certificate of Authorization Number: 00004195		SWB	MPW	M3.0
3625 20th Street, Vero Beach, Florida 32960	USACE Concept 3	LAST REVISION	DATE	JOB NO.
VERO · SARASOTA · MELBOURNE · AUSTIN	Town of Palm Beach		8/11/03	93714